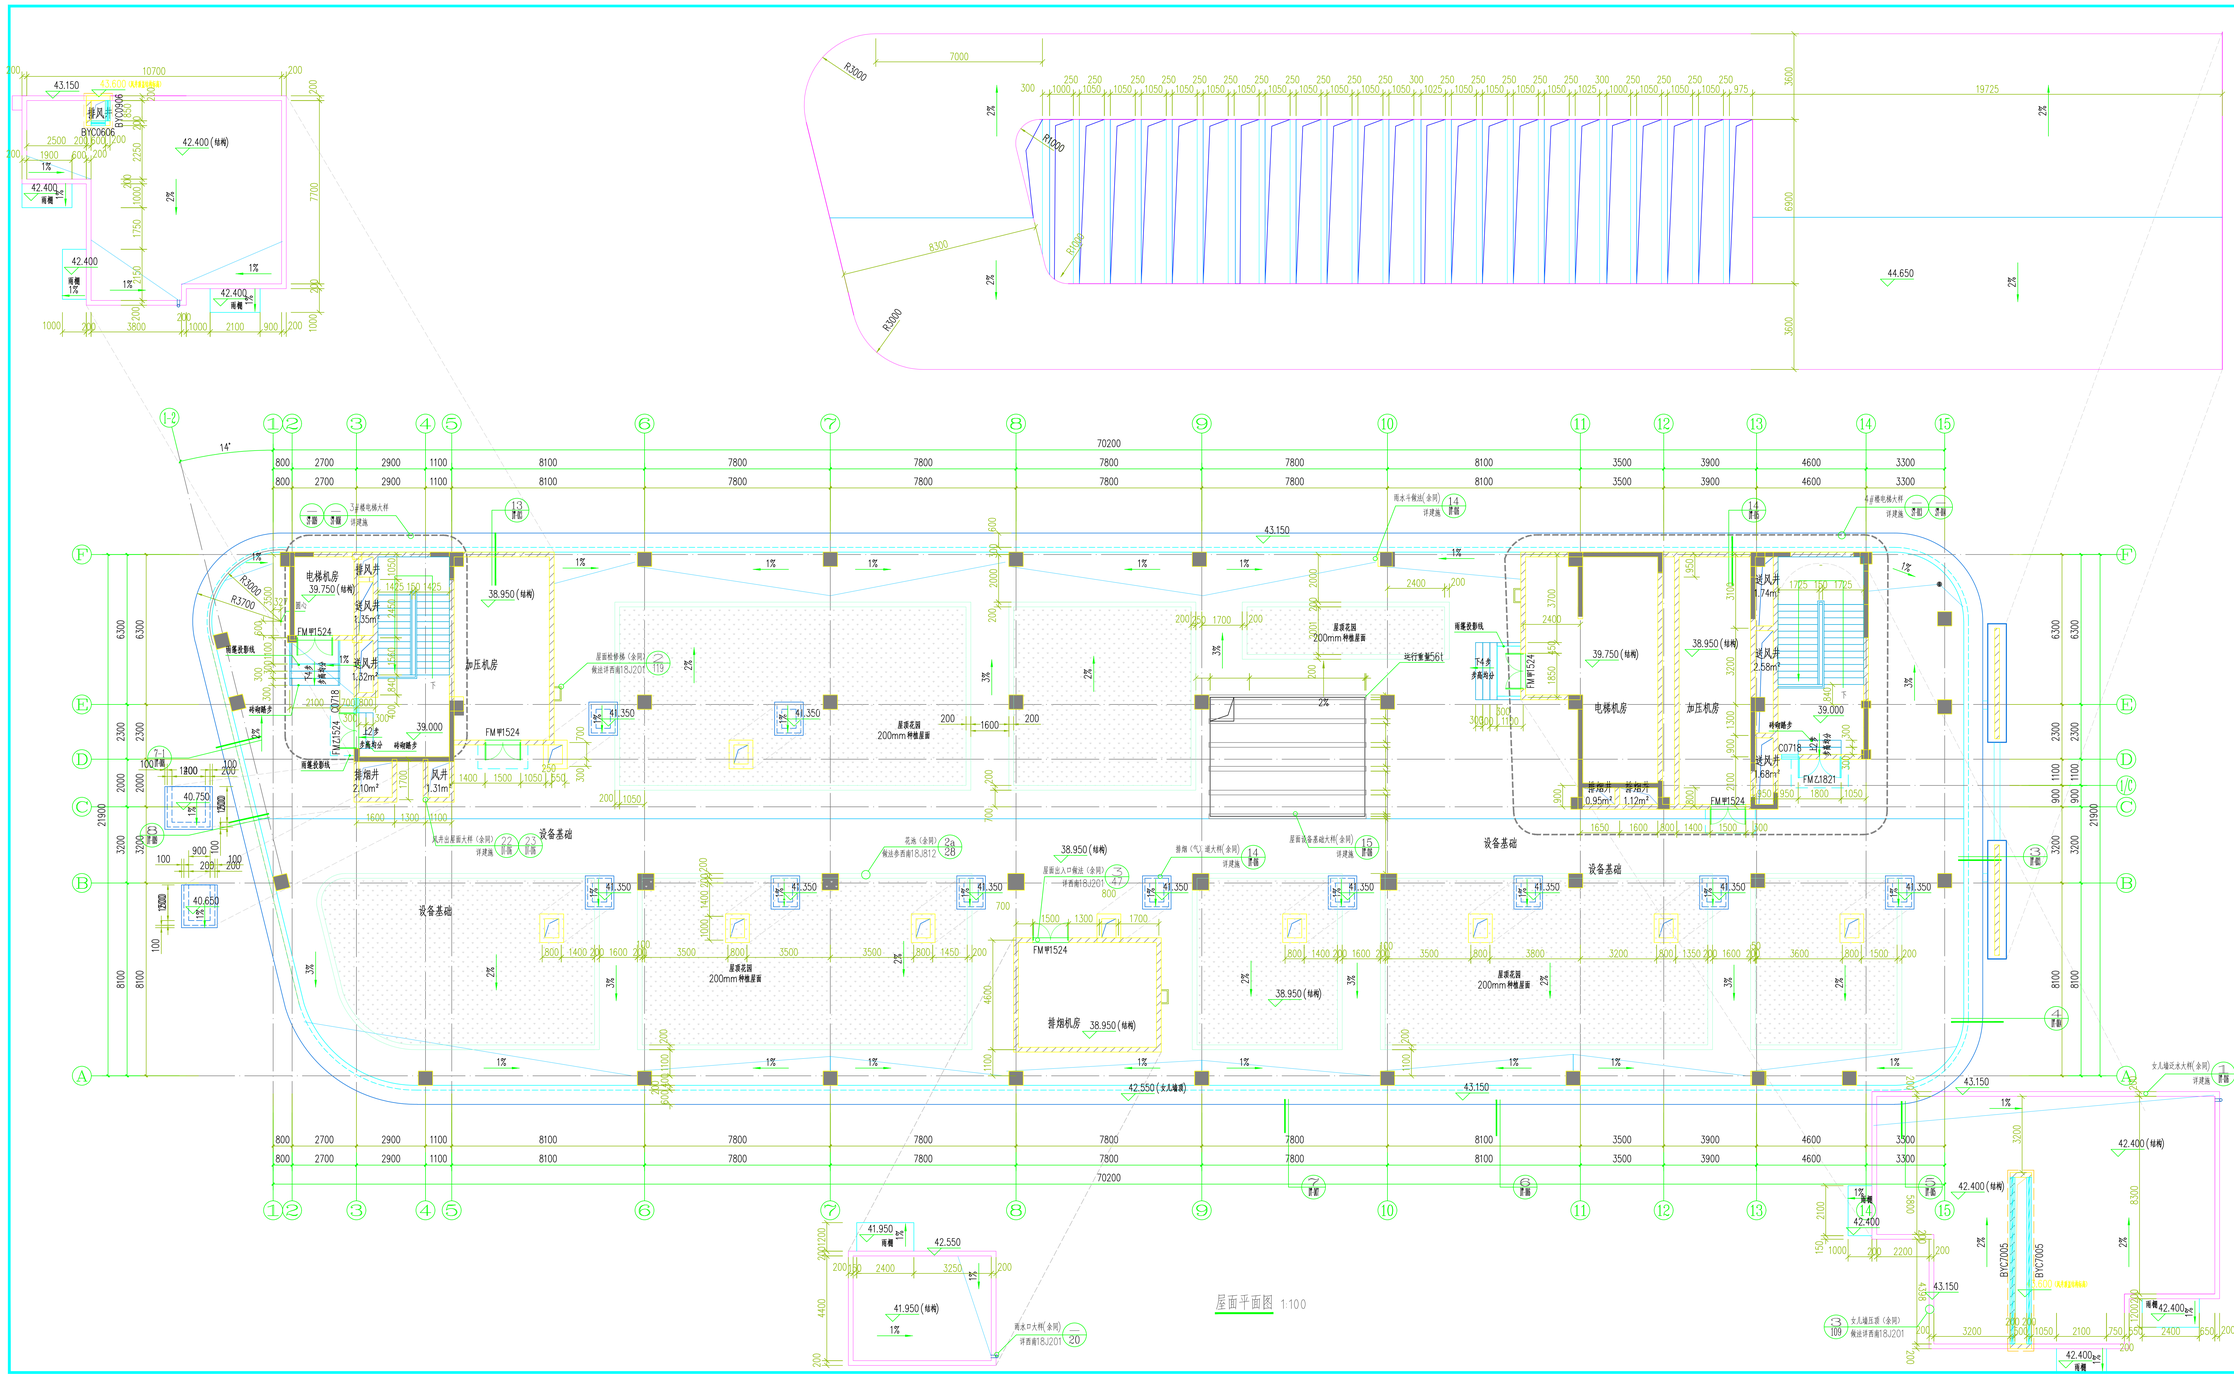

不得量取图纸尺寸施工，如有任何不清事宜，请在施工前与设计人员会商。本图设计的各未经设计人员许可不得在其它地方使用。
Do not scale any drawing. Please contact the designer prior to construction if there is anything unclear. Copyrights of the design and the content of this drawing belongs to the designer and shall not be used without permission.

说 明:
Note :

公司出图章:
Seal of Issuance :

注册建筑师/工程师章:
Seal of Registered Architect/Engineer :

华设设计集团股份有限公司
China Design Group Co.,Ltd

项目负责 Project Principal	苏旭峰		
专业负责 Principal Designer	郭 爽		
审 定 Approved by	宋端哲		
审 核 Reviewed by	郭 爽		
复 核 Checked by	袁中岗		
设 计 Designed by	刁 睿		
绘 图 Drawn by	刁 睿		
建筑 Architecture		结构 Structure	
给排水 Water Supply & Drainage		电气 Electric	
暖通 H.V.A.C.		智能 Intelligence	
建设单位 Client	高县人民医院		
项目名称 Project Title	高县人民医院门诊外科大楼建设项目		
分项名称 Sub-project Title	门诊外科大楼		
图 名 Drawing Title	屋面平面图		
设计编号 Project No.	20202996	Edition No.	A
分项编号 Sub-project No.		Date	2021.06
设计阶段 Project Phase	建 初	Drawing No.	FP-009